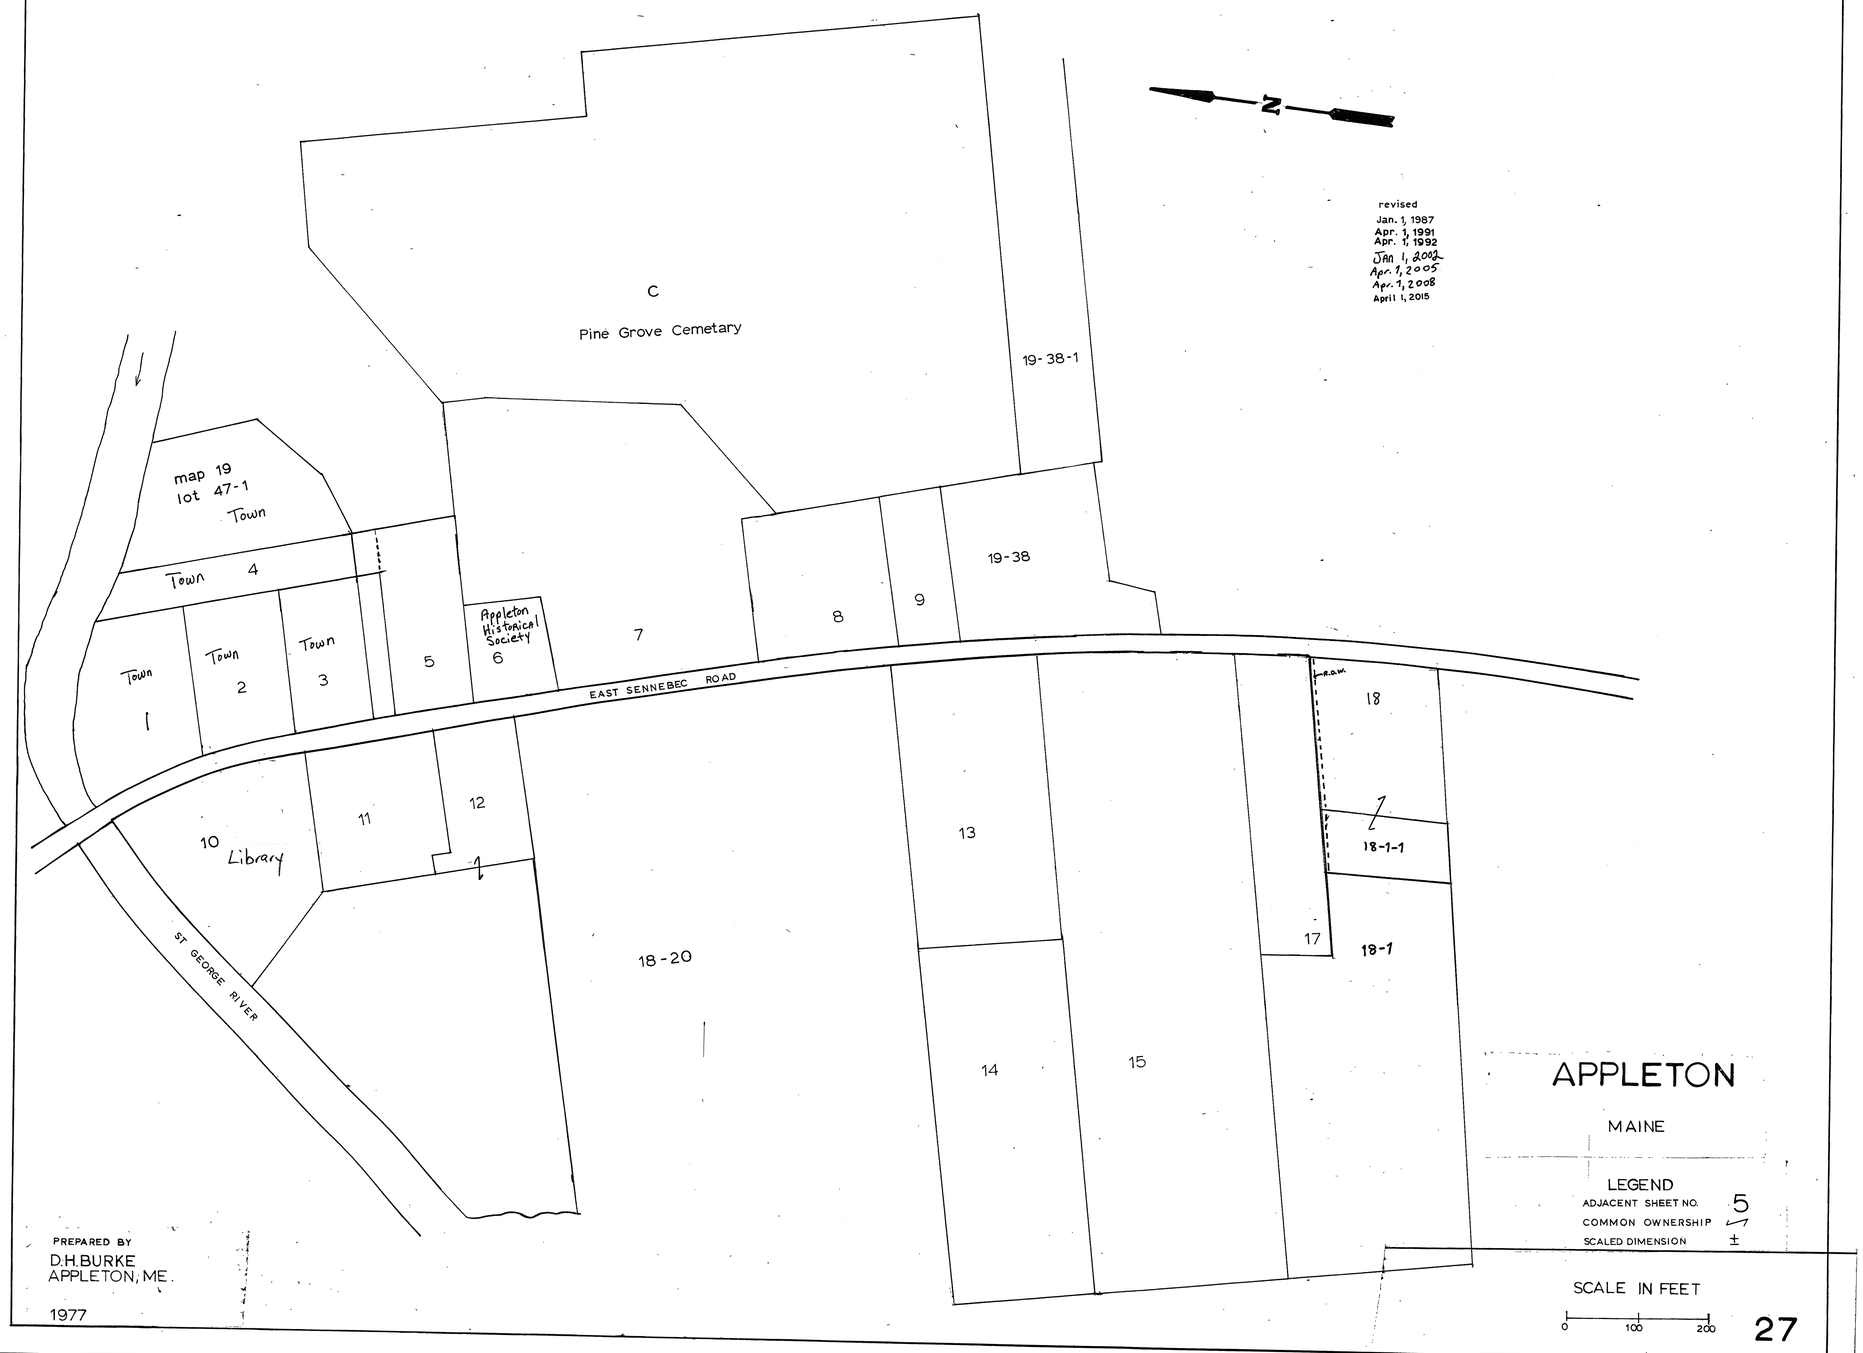
N
revised
Jan. 1, 1987
Apr. 1, 1991
Apr. 1, 1992
Jan 1, 2002
Apr. 1, 2005
Apr. 1, 2008
April 1, 2015
C
Pine Grove Cemetary
19-38-1
map 19
lot 47-1
Town
Town 4
Town 1
Town 2
Town 3
5
Appleton Historical Society 6
7
8
9
19-38
EAST SENNEBEC ROAD
10 Library
11
12
13
14
15
17
18
18-1-1
18-1
18-20
ST GEORGE RIVER
APPLETON
MAINE
LEGEND
ADJACENT SHEET NO. 5
COMMON OWNERSHIP
SCALED DIMENSION ±
SCALE IN FEET
0 100 200
PREPARED BY
D.H.BURKE
APPLETON, ME
1977